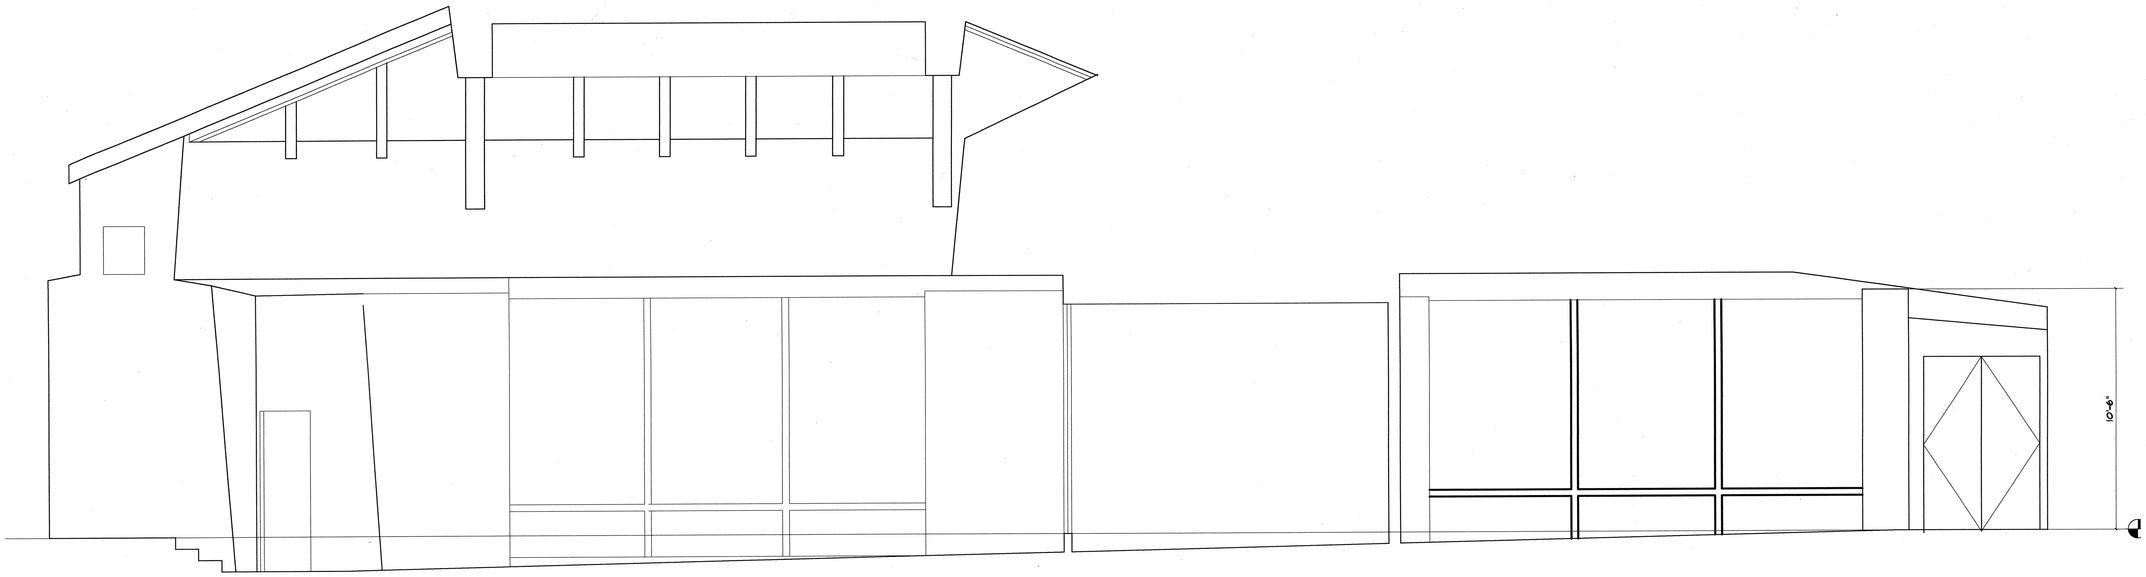

ELEVATION B

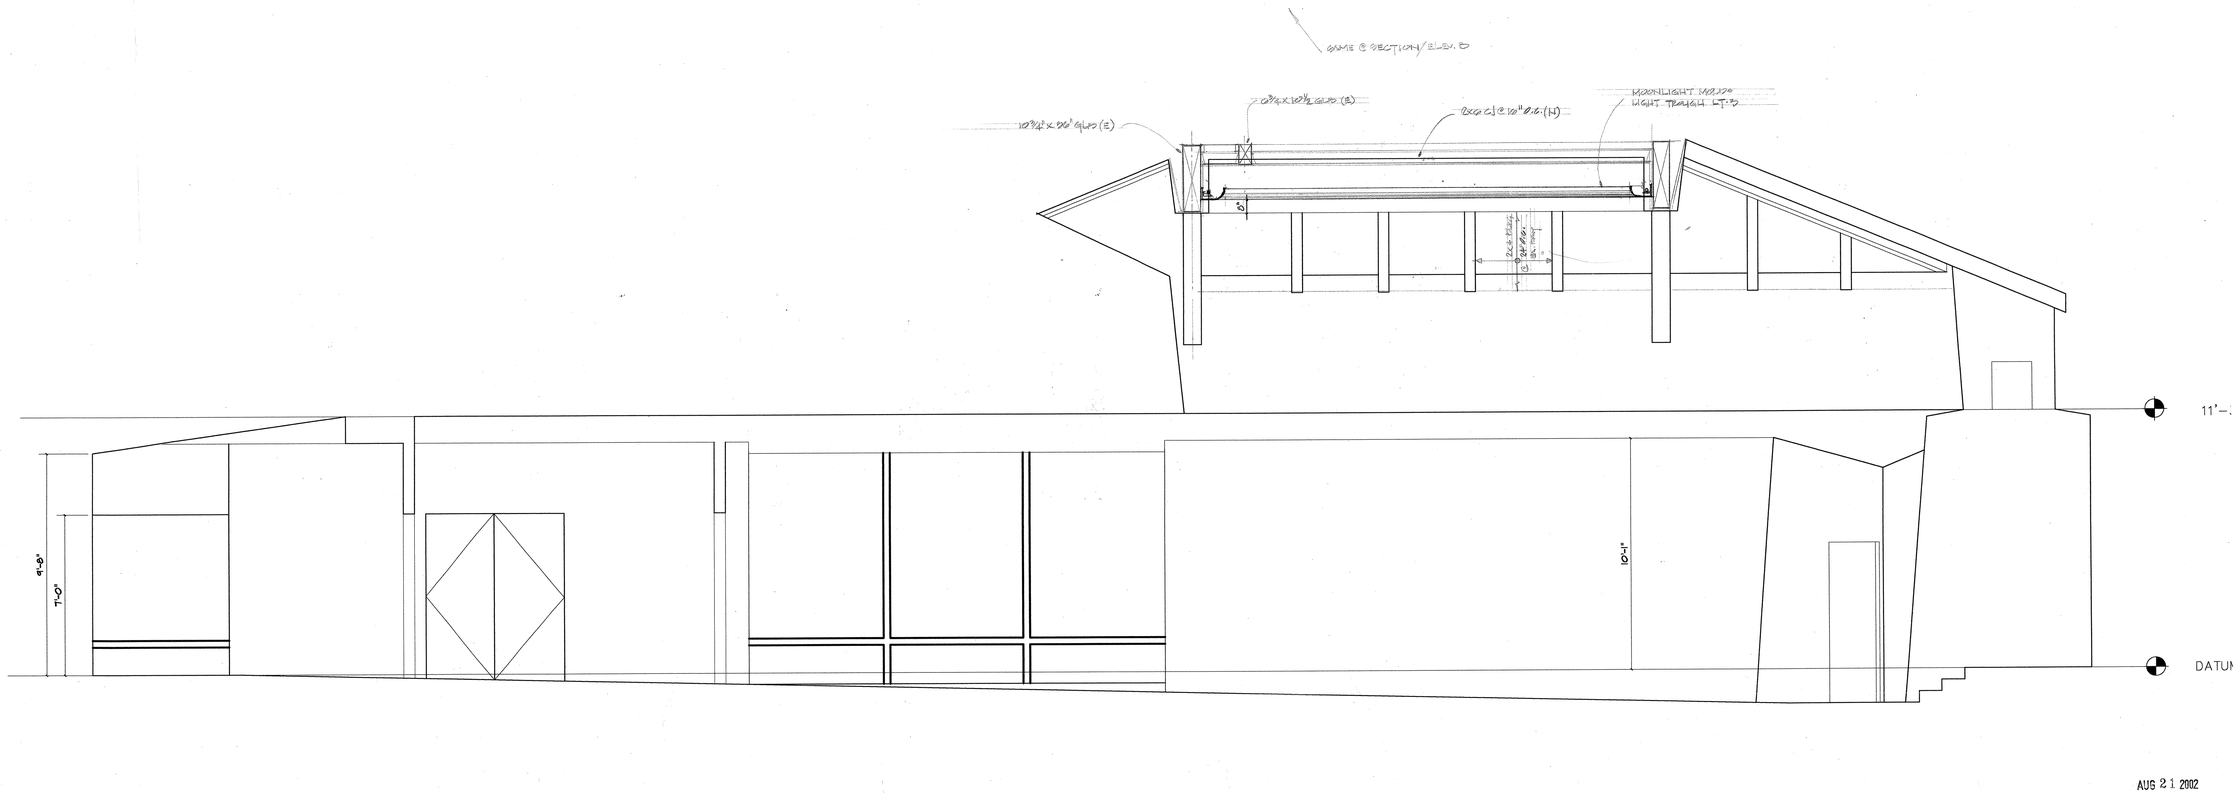

ELEVATION D

barrey robles aia • ARCHITECT
ARCHITECTURE PLANNING INTERIORS
4500 REGENTS COURT WESTLAKE VILLAGE CALIFORNIA 91361
TELEPHONE (818) 991 4216 FAX (818) 889 3730

REVISIONS

DATE	NO.	REVISION	BY

ISSUED FOR	DATE

SHEET TITLE

SCALE	
DRAWN	
CHECK	
JOB NO.	
SHEET NO.	REV.

AUG 2 1 2002